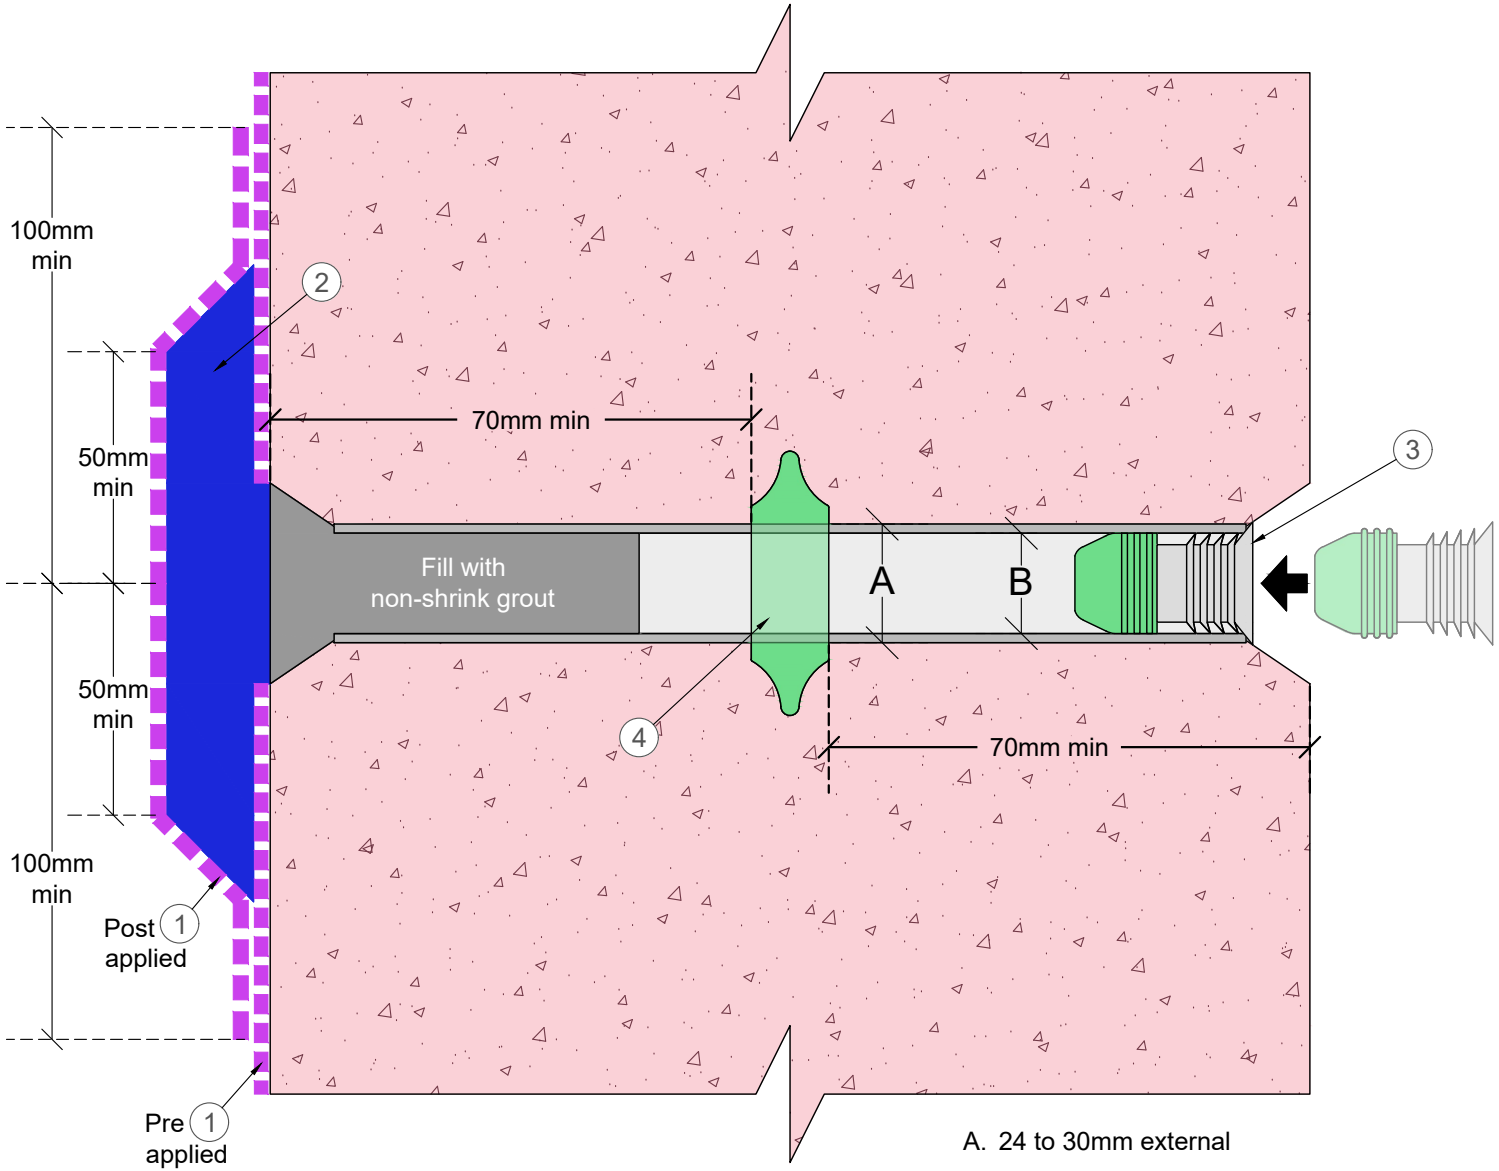

A. 24 to 30mm external

B. 22mm internal

Notes:

- Please refer to all relevant method statements for preparation and application information.

Legend:

1. BentoGuard Membrane
2. BentoGuard Putty (23mm min)
3. Hydroswell TBP22
4. Hydroswell TBSD24

Concrete containing Xypex Admix

Rev	Description	Drawn by	Date	Checked	Date
03	Drawing template updated	NG	09/02/24	DW	07/03/24
02	Drawing title revised	NG	19/06/23	AL/DW	19/06/23
01	Changes to title block	NG	23/09/22	AL	27/09/22

All dimensions are in millimetres, unless stated. All dimensions to be checked on site prior to commencement of any work. Copyright protected - no part of this drawing maybe reproduced without prior consent of SMR Projects Ltd.

SMR PROJECTS
waterproofing specialists
w. www.smrxypex.co.uk
e. info@smrxypex.co.uk
t. 01295 279747
Hydroswell XYPEX
SMR House, Beaumont Close, Banbury, Oxfordshire, OX161TG

Project Name:
Typical Xypex - BentoGuard Detail

Drawing Title:
Tie Bolt Hole Sealing with Plug & Donut - pre applied membrane with post applied repair

Project Number:	Date:
-	10/03/22

Drawing Number:	Rev:
XH107-A	03

Drawn:	Checked:	Approved:	Scale:	
NG	AL	AL	NTS	ISO A4 297 x 210mm